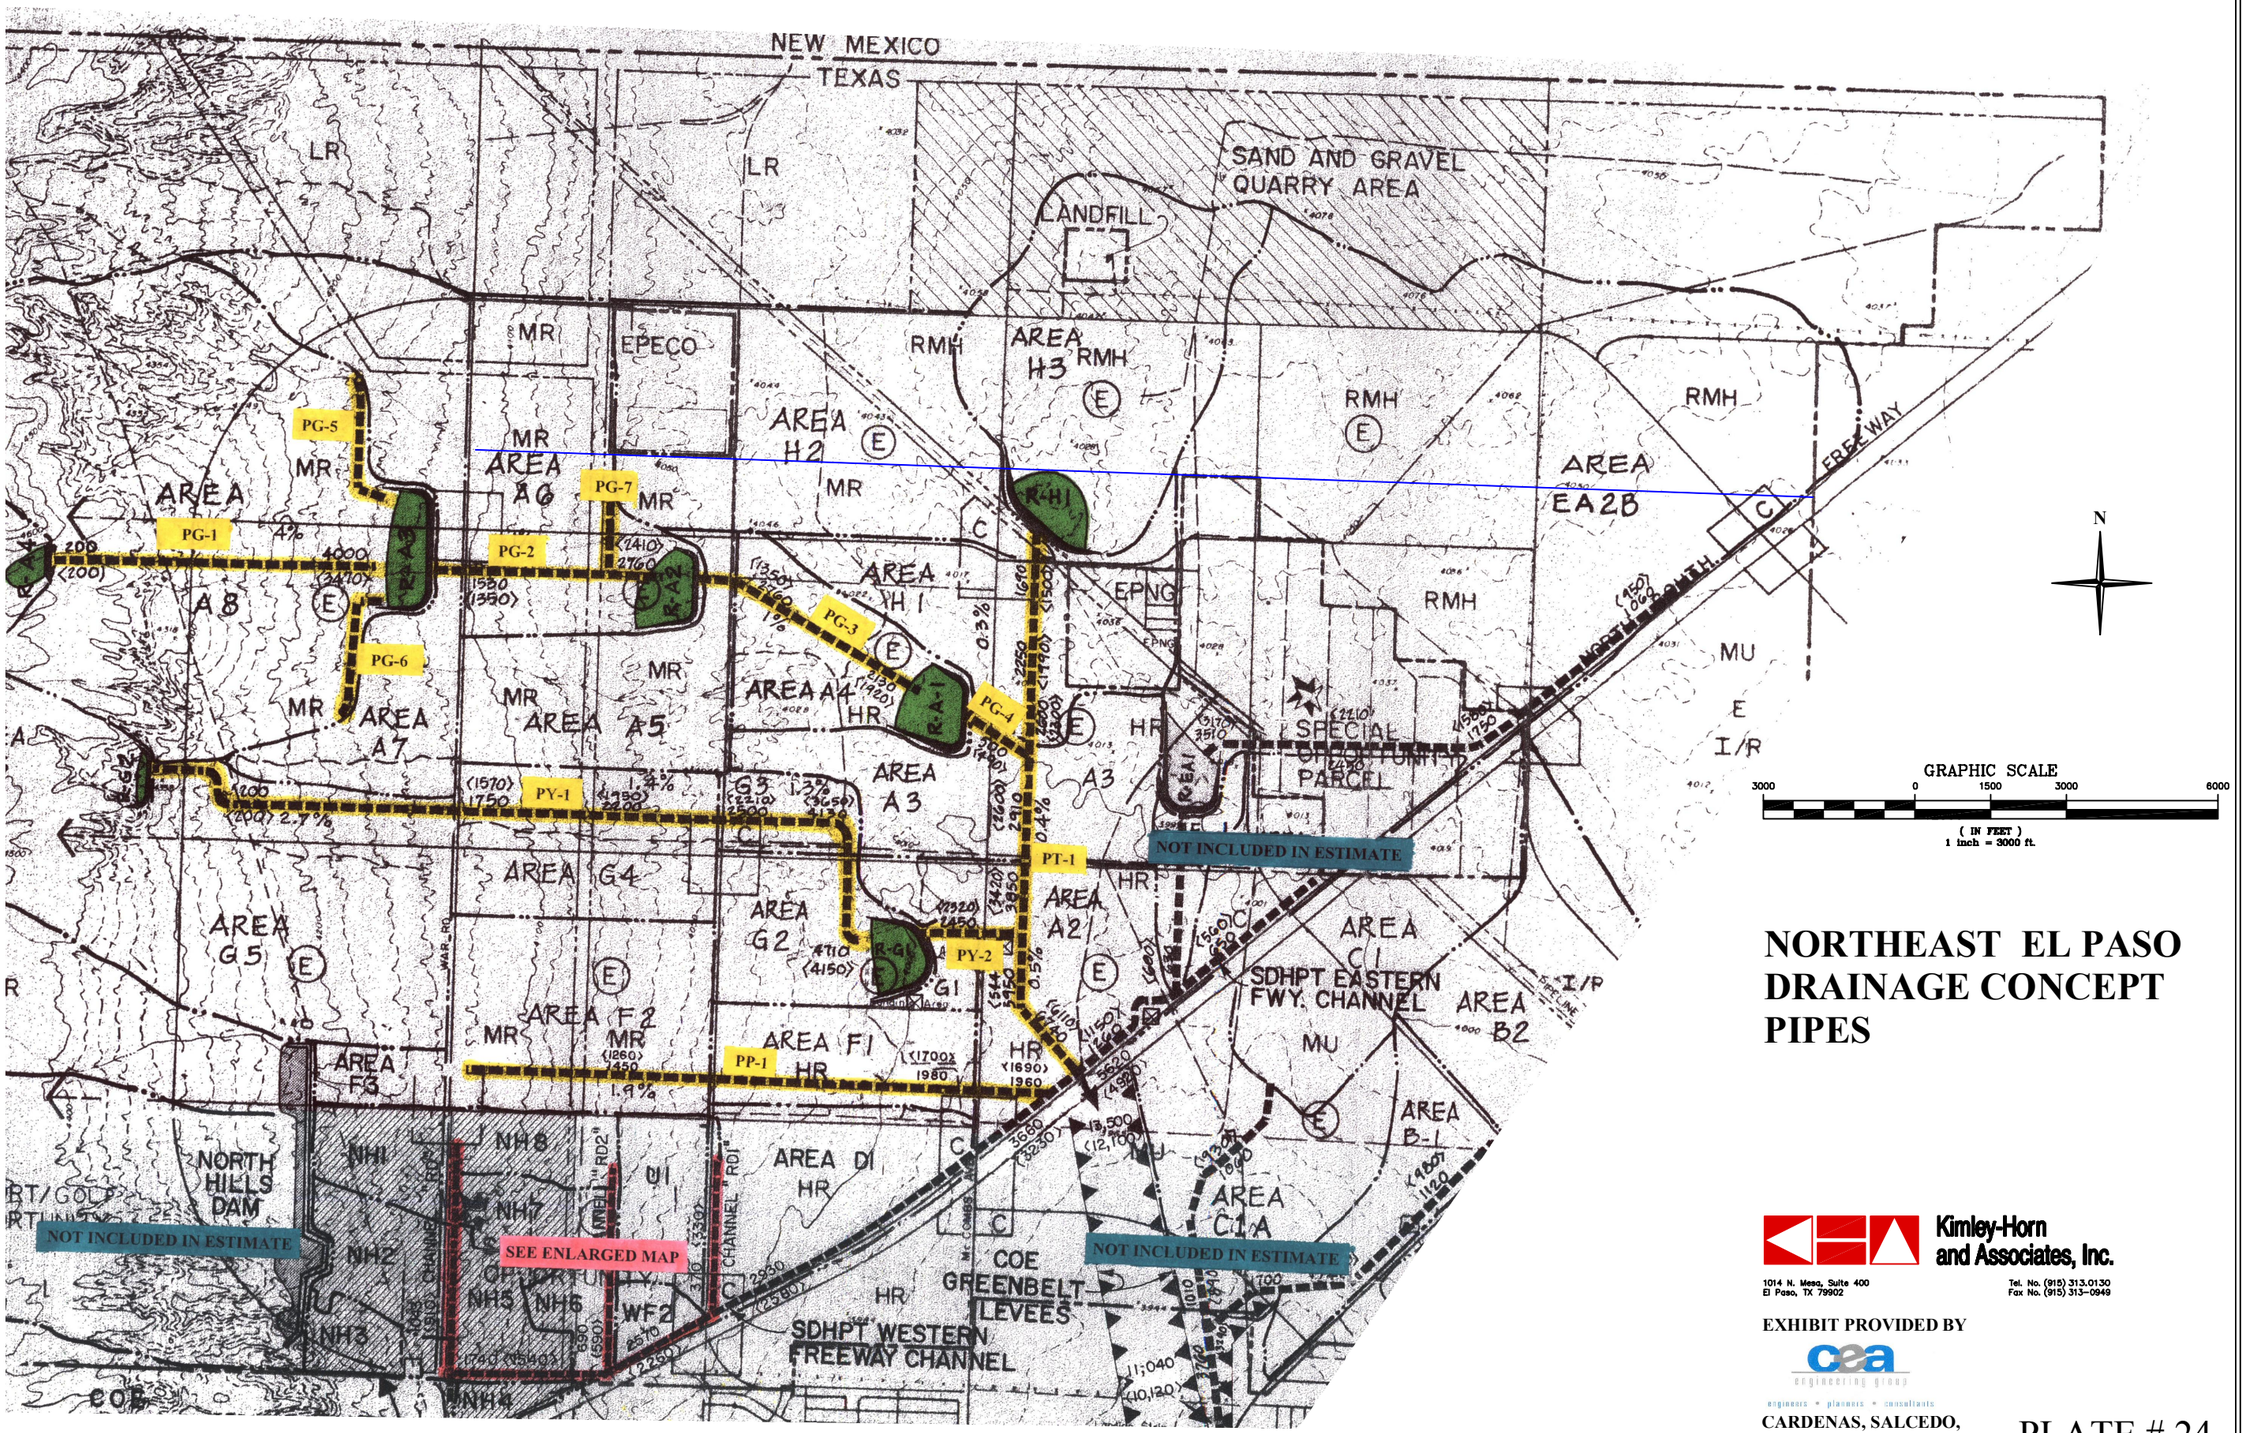

NORTHEAST EL PASO DRAINAGE CONCEPT PIPES

Kimley-Horn and Associates, Inc.
1014 N. Mesa, Suite 400
El Paso, TX 79902
Tel. No. (915) 313-0130
Fax No. (915) 313-0949

EXHIBIT PROVIDED BY

cea engineering group
engineers • planners • consultants
CARDENAS, SALCEDO, AND ASSOCIATES

PLATE # 24

File: G:\Civil\069100000-NE-PSB\Proj\submittals\epwu\2005_02-09\00C-towncenter-NEP-DAM5.dwg Layout: 11X17 Date: Wed, 02 Mar 2005-4:19pm Plotted by:<jorge.chavez>