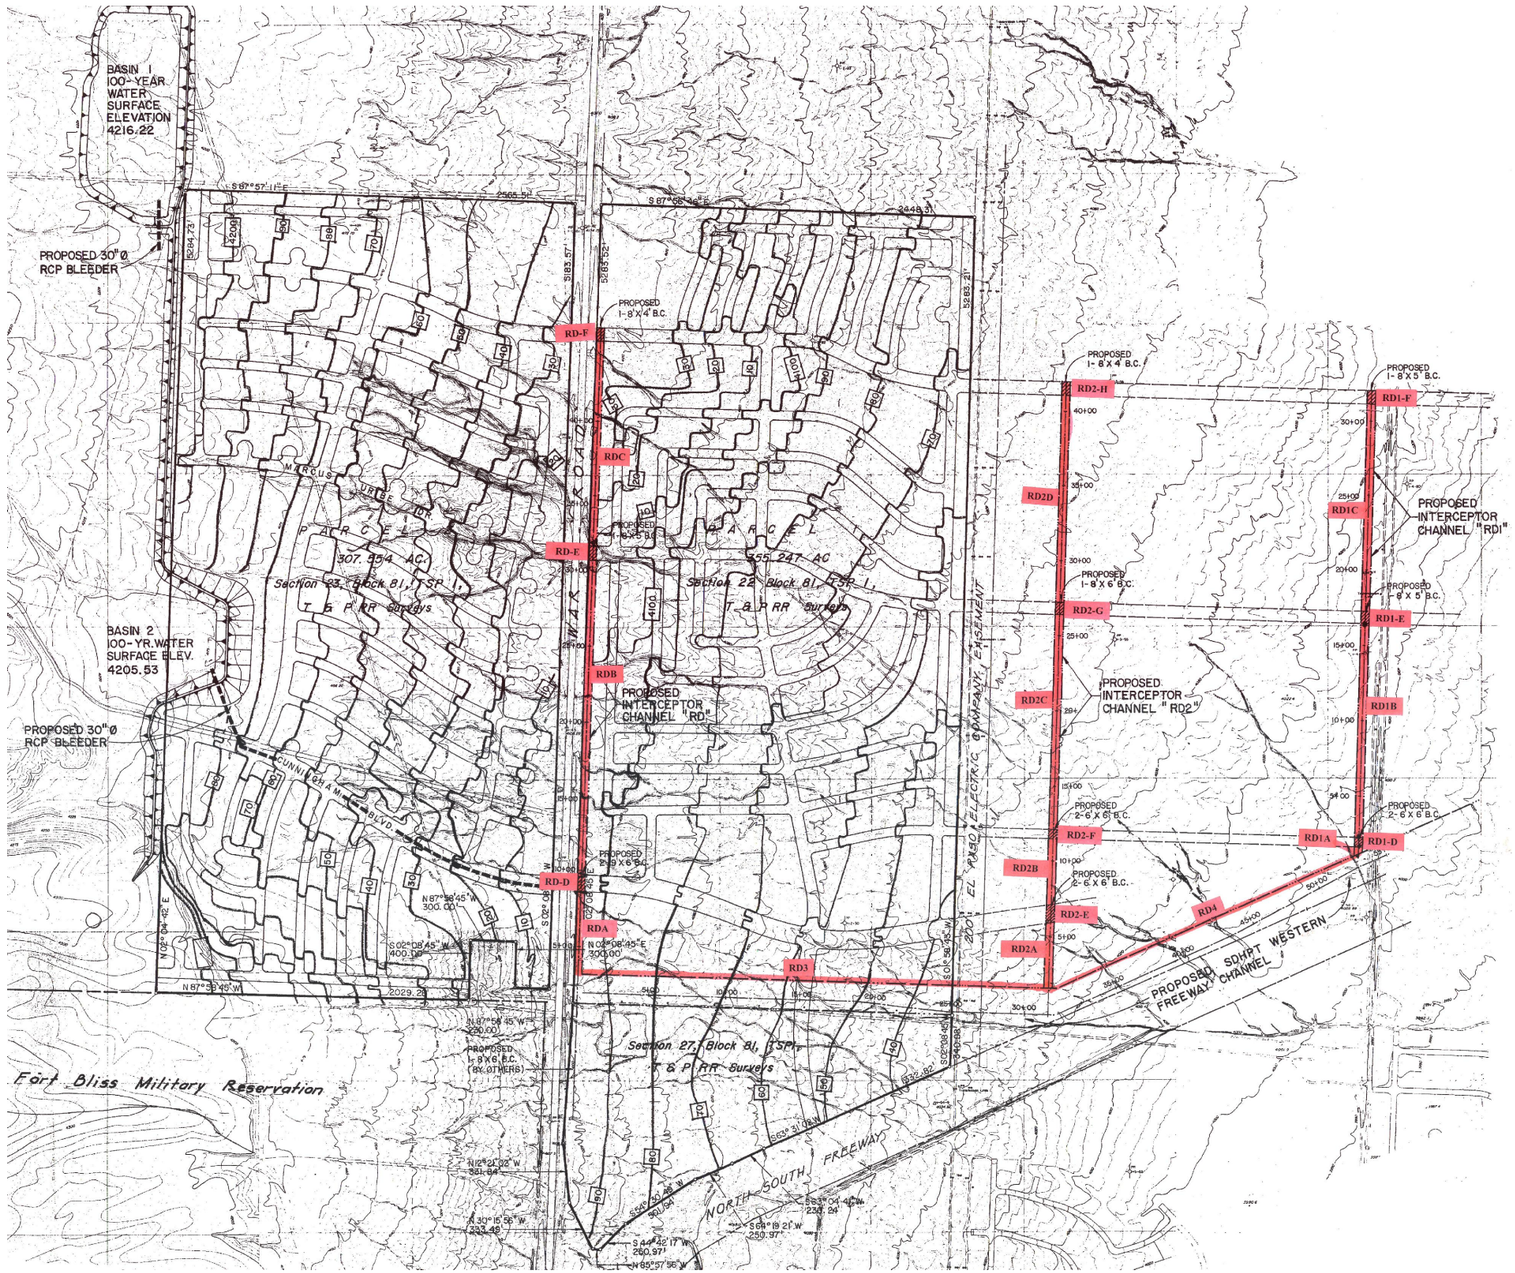

N

GRAPHIC SCALE

1000 0 500 1000 2000

(IN FEET)
1 inch = 1000 ft.

NORTHEAST EL PASO DRAINAGE CONCEPT CHANNELS PLAN

Kimley-Horn and Associates, Inc.

1014 N. Mesa, Suite 400
El Paso, TX 79902

Tel. No. (915) 313.0130
Fax No. (915) 313-0949

EXHIBIT PROVIDED BY

cea engineering group
engineers • planners • consultants

CARDENAS, SALCEDO AND ASSOC.

PLATE # 25

File: G:\Civil\069100000-NE-PSB\Pro\submittals\epwu\2005_02-09\00C-towncenter-NEP-DAM6.dwg Layout: 11X17 Date: Wed, 02 Mar 2005-4:22pm Plotted by:<jorge.chavez>