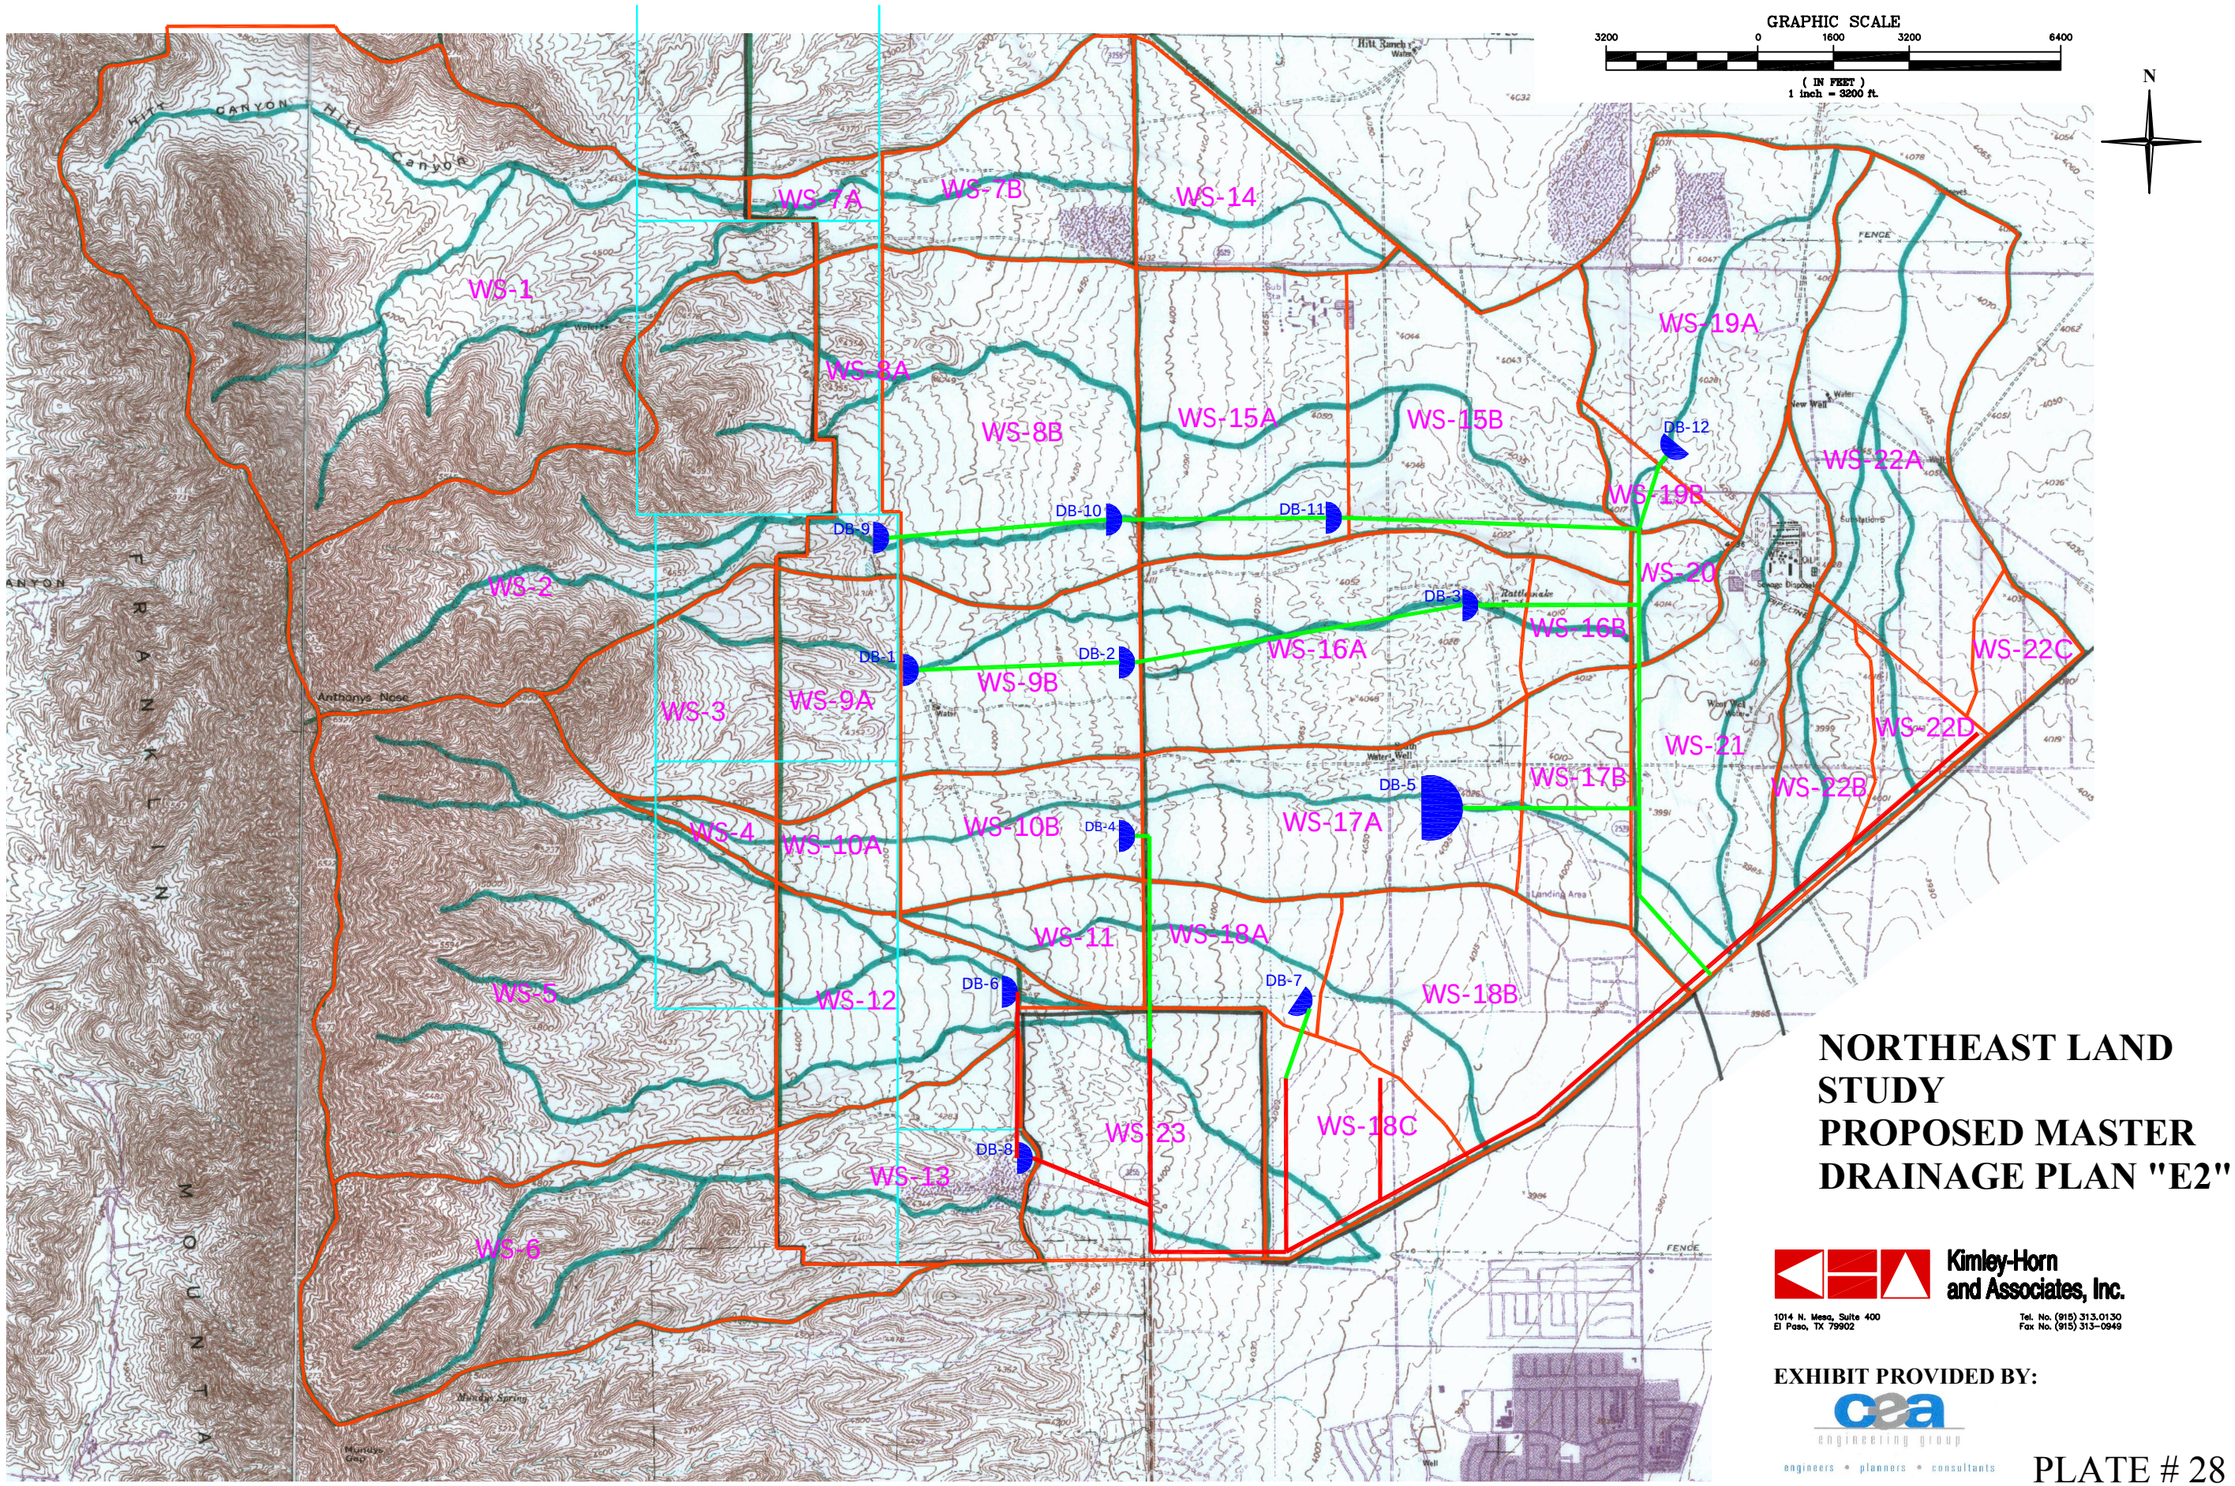

NORTHEAST LAND STUDY
PROPOSED MASTER DRAINAGE PLAN "E2"

Kimley-Horn and Associates, Inc.
1014 N. Mesa, Suite 400
El Paso, TX 79902
Tel. No. (915) 313-0130
Fax No. (915) 313-0949

EXHIBIT PROVIDED BY:

cea engineering group
engineers • planners • consultants

PLATE # 28

File: G:\Civil\069100000-NE-PSB\Pro\submittals\epwu\2005_02-09\OOC-TOWNCENTER-PMDP-B.dwg Layout: 11X17 Date: Wed, 02 Mar 2005-4:50pm Plotted by:<jorge.chavez>