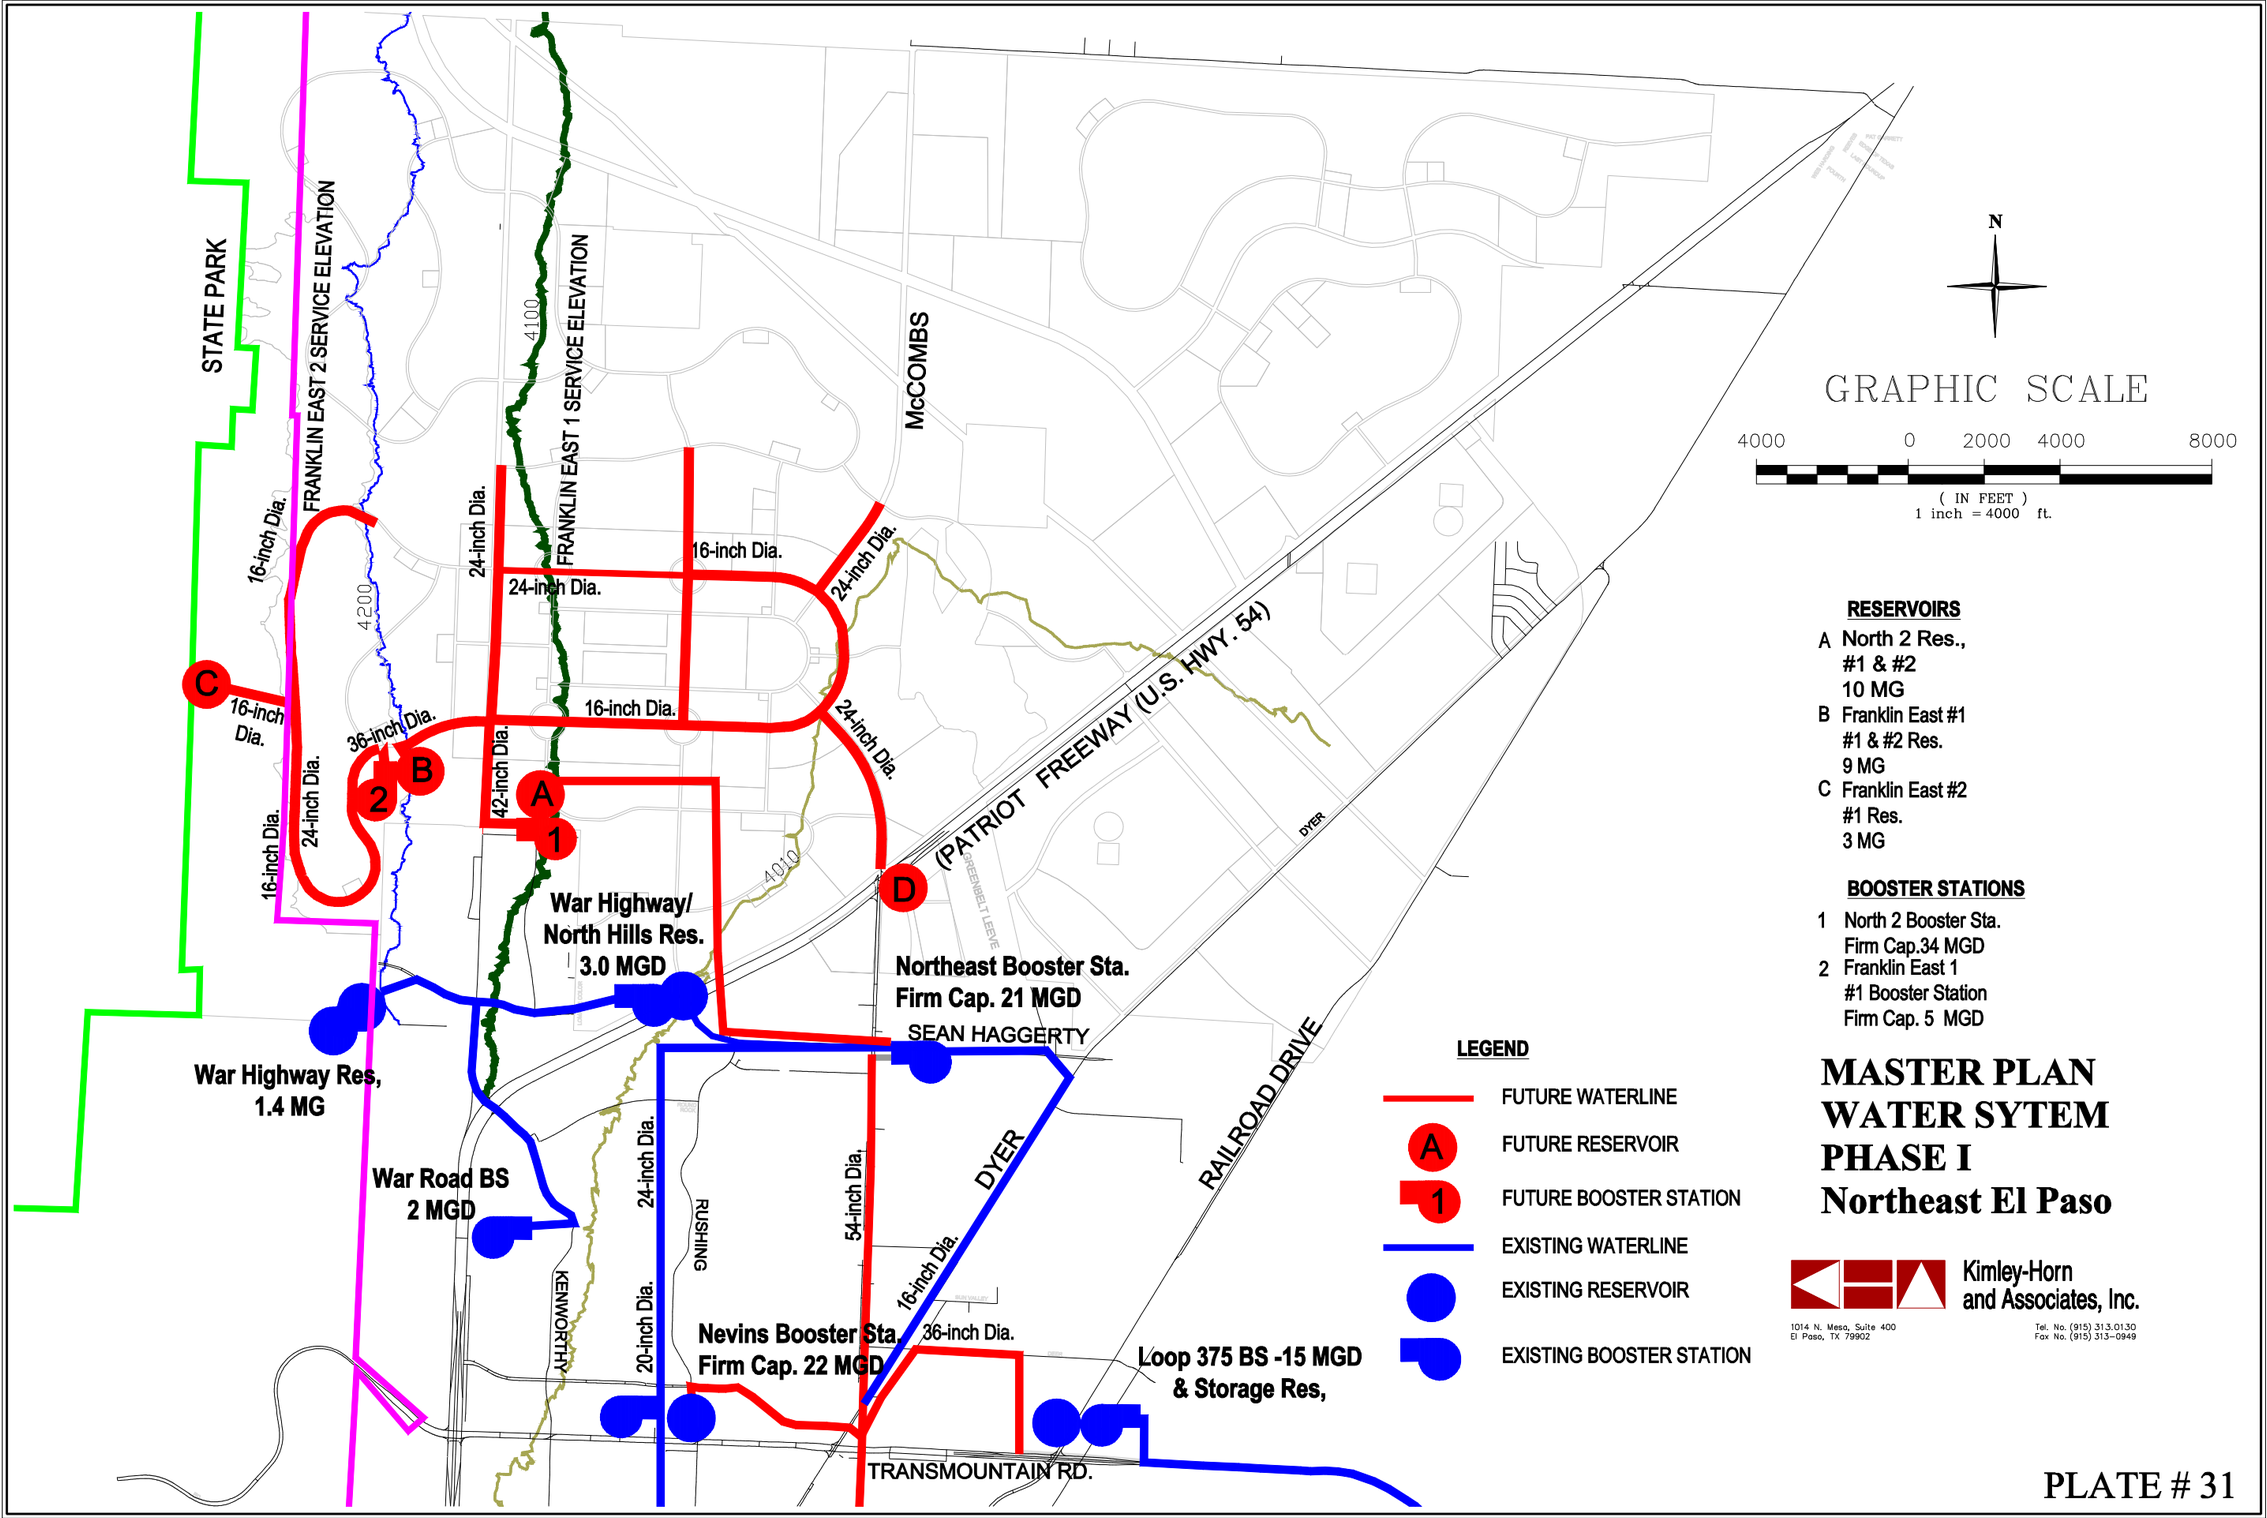
STATE PARK
FRANKLIN EAST 2 SERVICE ELEVATION
FRANKLIN EAST 1 SERVICE ELEVATION
McCOMBS
4100
4200
4010
16-inch Dia.
24-inch Dia.
36-inch Dia.
42-inch Dia.
54-inch Dia.
20-inch Dia.
FREEWAY (U.S. HWY. 54)
(PATRIOT
DYER
RAILROAD DRIVE
RUSHING
KENWORTHY
TRANSMOUNTAIN RD.
A
B
C
D
1
2
War Highway/
North Hills Res.
3.0 MGD
Northeast Booster Sta.
Firm Cap. 21 MGD
SEAN HAGGERTY
War Highway Res,
1.4 MG
War Road BS
2 MGD
Nevins Booster Sta.
Firm Cap. 22 MGD
Loop 375 BS -15 MGD
& Storage Res,
N
GRAPHIC SCALE
4000 0 2000 4000 8000
(IN FEET)
1 inch = 4000 ft.
RESERVOIRS
A North 2 Res.,
#1 & #2
10 MG
B Franklin East #1
#1 & #2 Res.
9 MG
C Franklin East #2
#1 Res.
3 MG
BOOSTER STATIONS
1 North 2 Booster Sta.
Firm Cap.34 MGD
2 Franklin East 1
#1 Booster Station
Firm Cap. 5 MGD
LEGEND
FUTURE WATERLINE
FUTURE RESERVOIR
FUTURE BOOSTER STATION
EXISTING WATERLINE
EXISTING RESERVOIR
EXISTING BOOSTER STATION
MASTER PLAN
WATER SYTEM
PHASE I
Northeast El Paso
Kimley-Horn
and Associates, Inc.
1014 N. Mesa, Suite 400
El Paso, TX 79902
Tel. No. (915) 313.0130
Fax No. (915) 313-0949

PLATE # 31