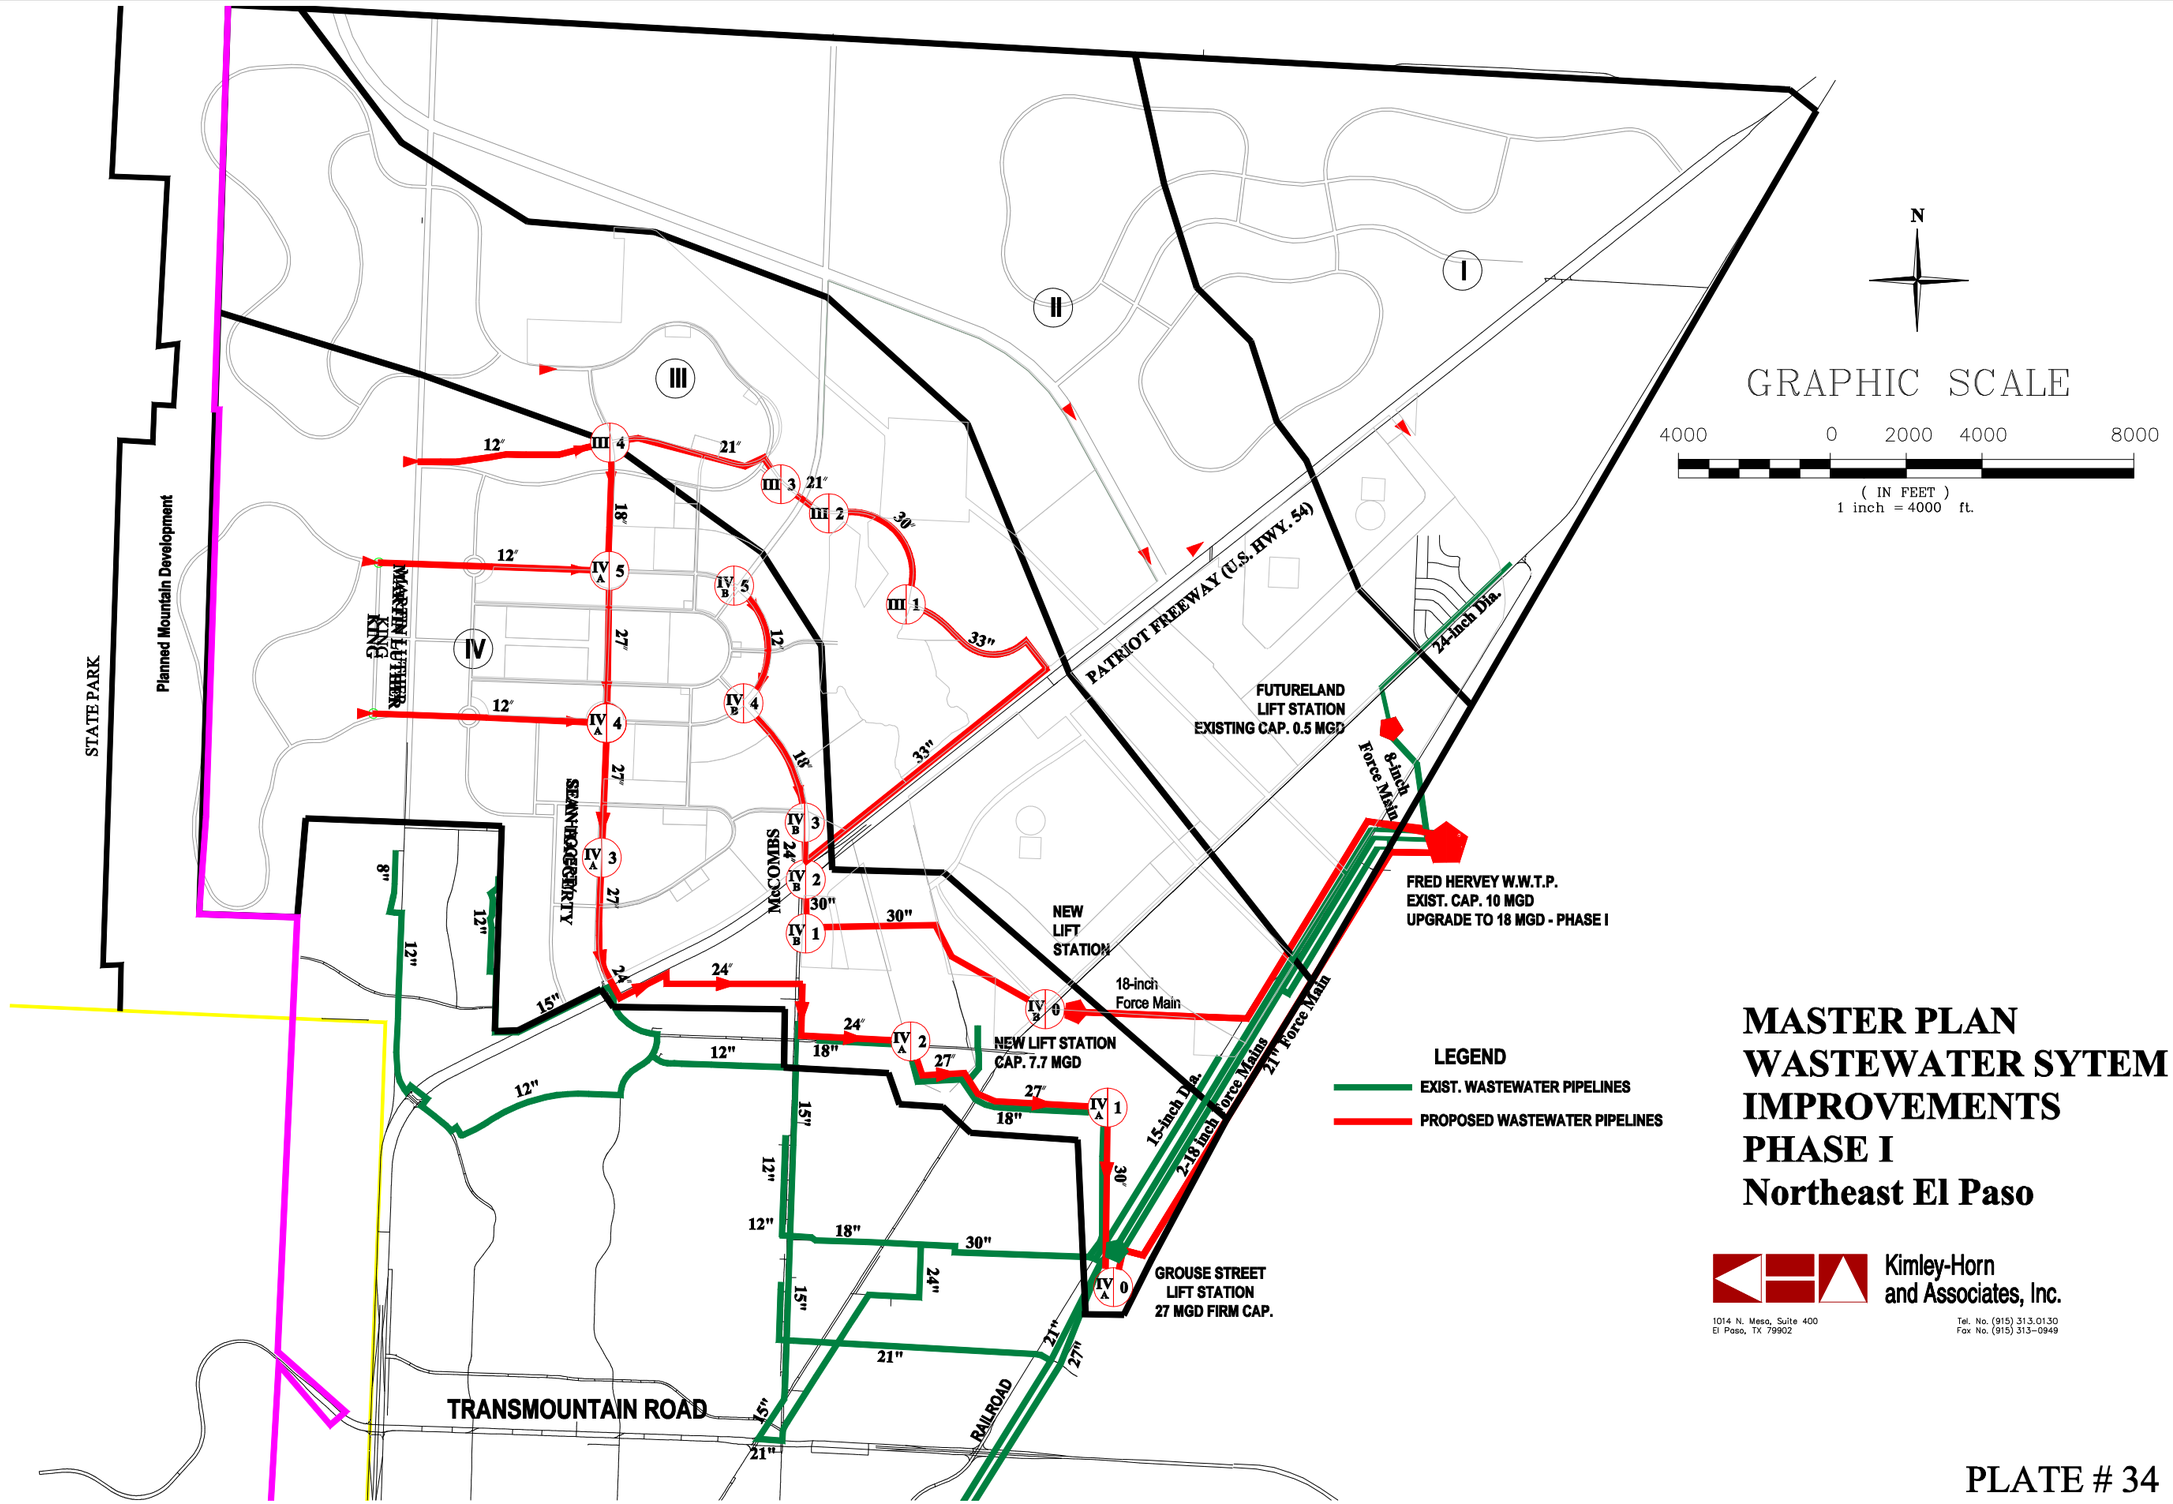
STATE PARK
Planned Mountain Development
MARTIN LUTHER KING
SEAN HOGGERTY
McCOMBS
PATRIOT FREEWAY (U.S. HWY. 54)
FUTURELAND LIFT STATION EXISTING CAP. 0.5 MGD
24-inch Dia.
8-inch Force Main
FRED HERVEY W.W.T.P.
EXIST. CAP. 10 MGD
UPGRADE TO 18 MGD - PHASE I
NEW LIFT STATION
18-inch Force Main
NEW LIFT STATION CAP. 7.7 MGD
15-inch Dia.
2-18 inch Force Mains
21" Force Main
GROUSE STREET LIFT STATION 27 MGD FIRM CAP.
TRANSMOUNTAIN ROAD
RAILROAD
GRAPHIC SCALE
4000 0 2000 4000 8000
(IN FEET)
1 inch = 4000 ft.
N
LEGEND
EXIST. WASTEWATER PIPELINES
PROPOSED WASTEWATER PIPELINES
MASTER PLAN
WASTEWATER SYTEM
IMPROVEMENTS
PHASE I
Northeast El Paso
Kimley-Horn and Associates, Inc.
1014 N. Mesa, Suite 400
El Paso, TX 79902
Tel. No. (915) 313.0130
Fax No. (915) 313-0949

PLATE # 34