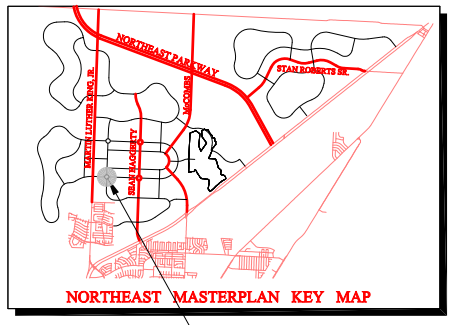


SECTION AREA

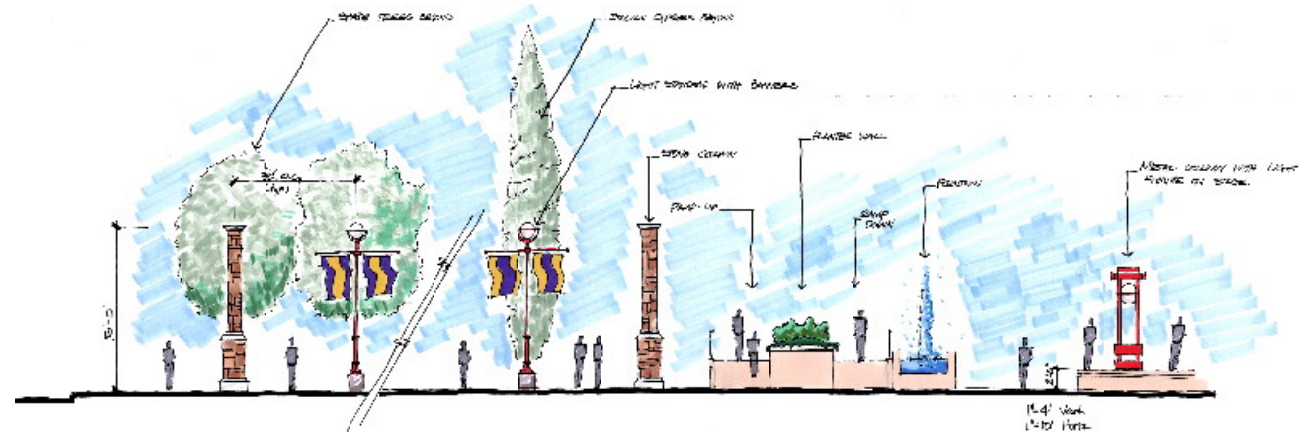

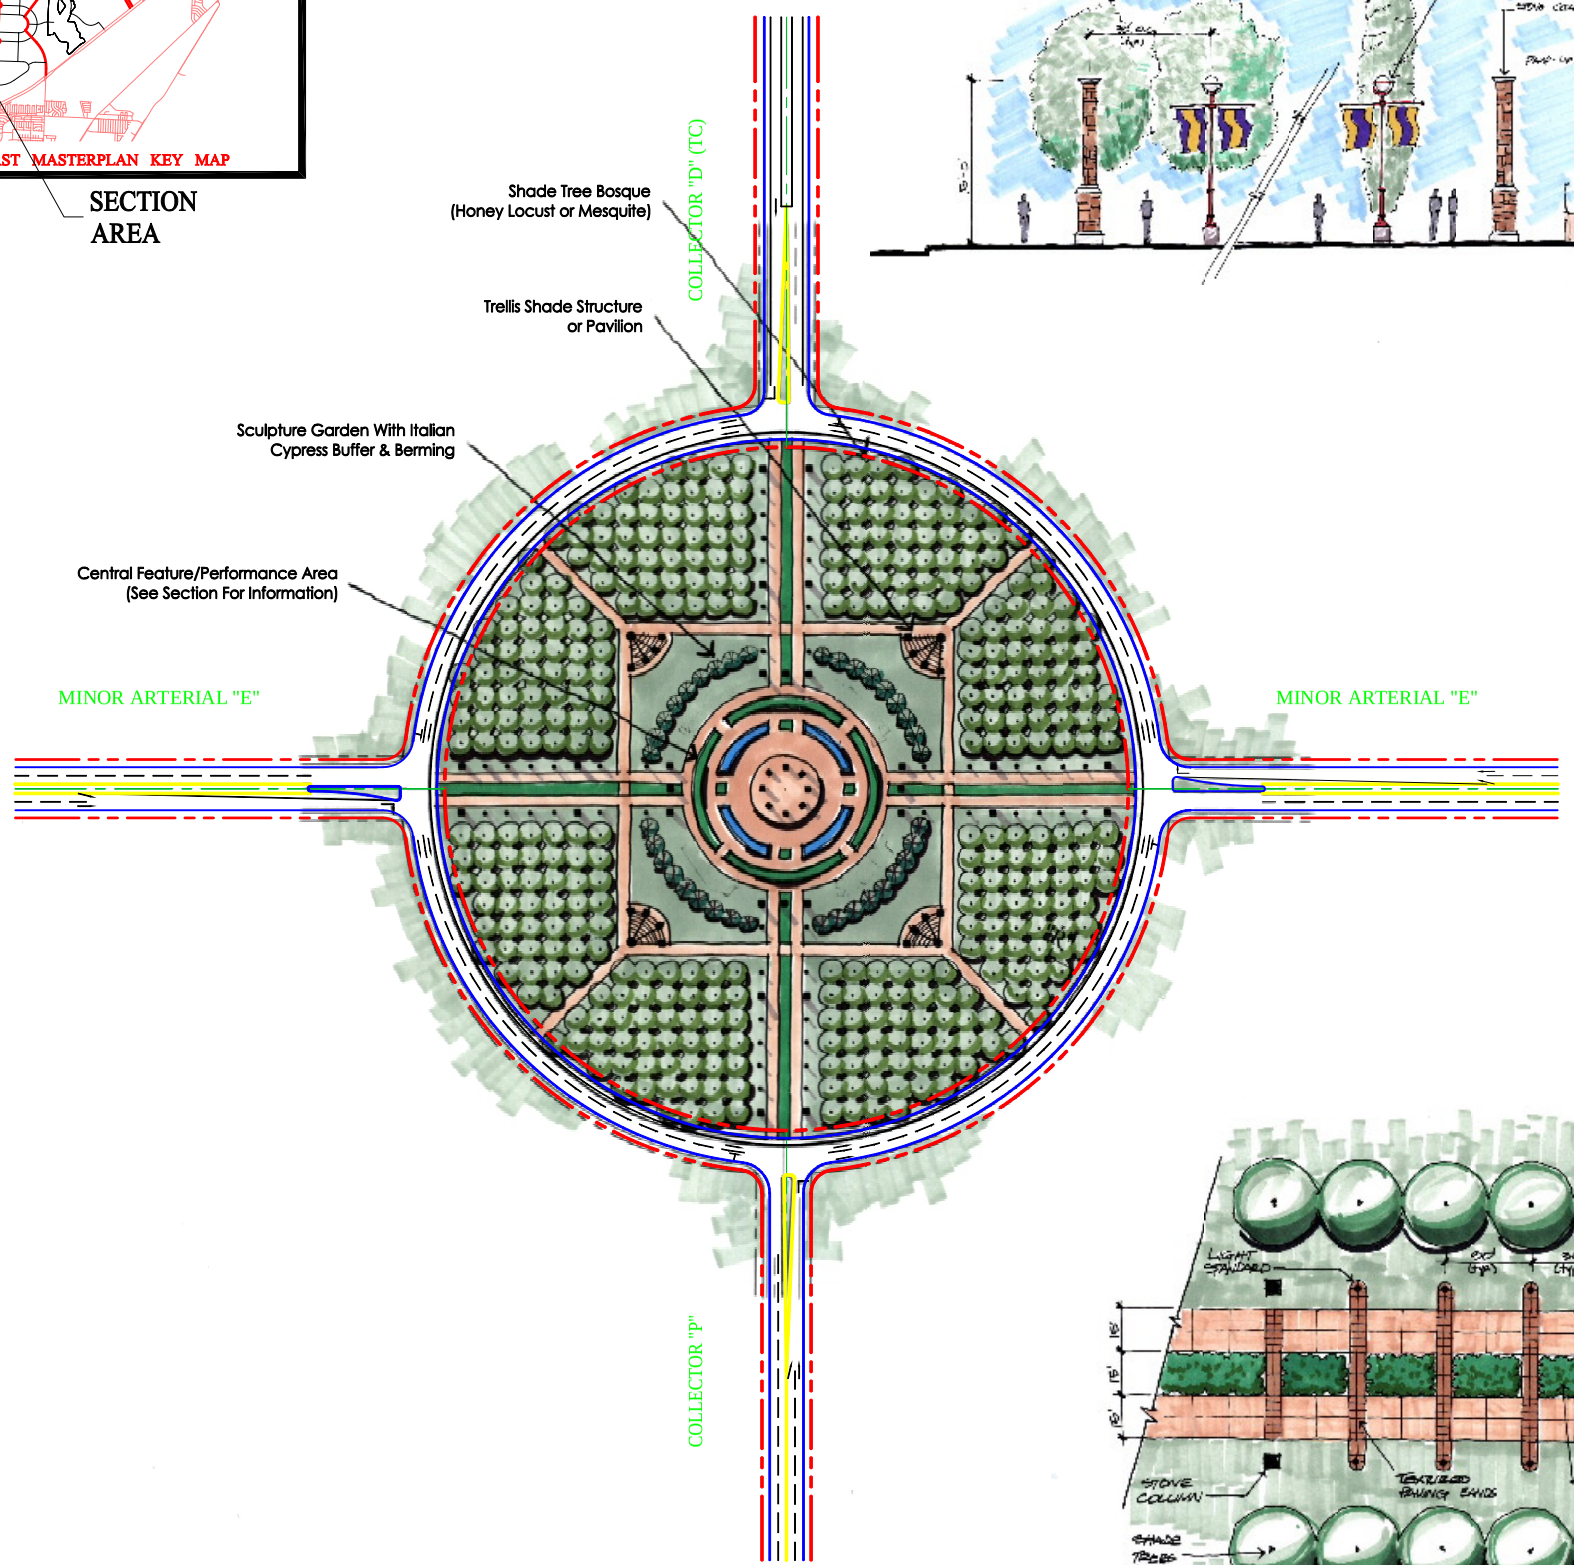


Turnabout Roadway At Collector "P"

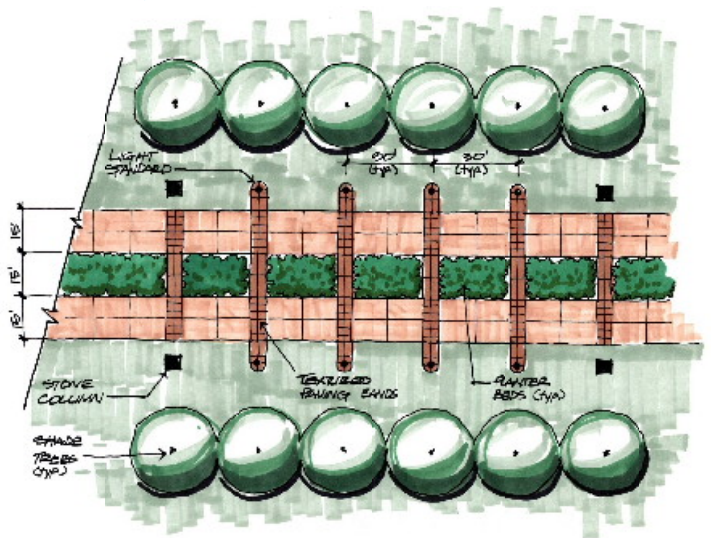

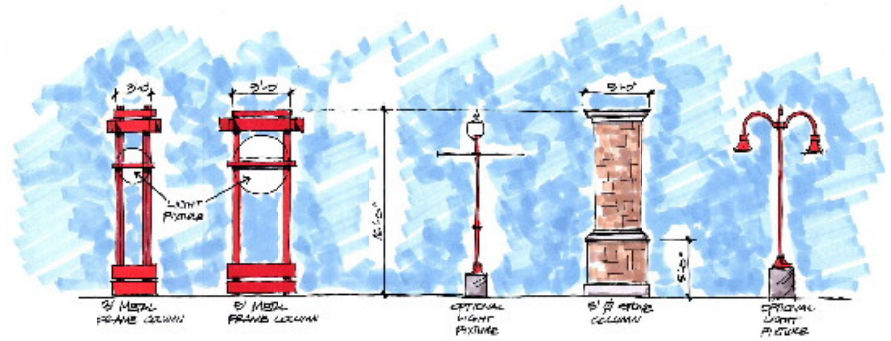

N

GRAPHIC SCALE

250 0 125 250 500

( IN FEET )
1 inch = 250 ft.

# SECTION AT COLLECTOR "P" TURNABOUT

Kimley-Horn and Associates, Inc.
1014 N. Mesa, Suite 400
El Paso, TX 79902
Tel. No. (915) 313.0130
Fax No. (915) 313-0949

MARTINEZ ENGINEERING GROUP, INC.

PLATE # 18

File: G:\69100000-PSB\FINAL SUBMITTAL MAY2005\00C-towncenter-03.dwg Layout: 11X17-B Date: Thu, 12 May 2005-6:08pm Plotted by: <hugo.morales>