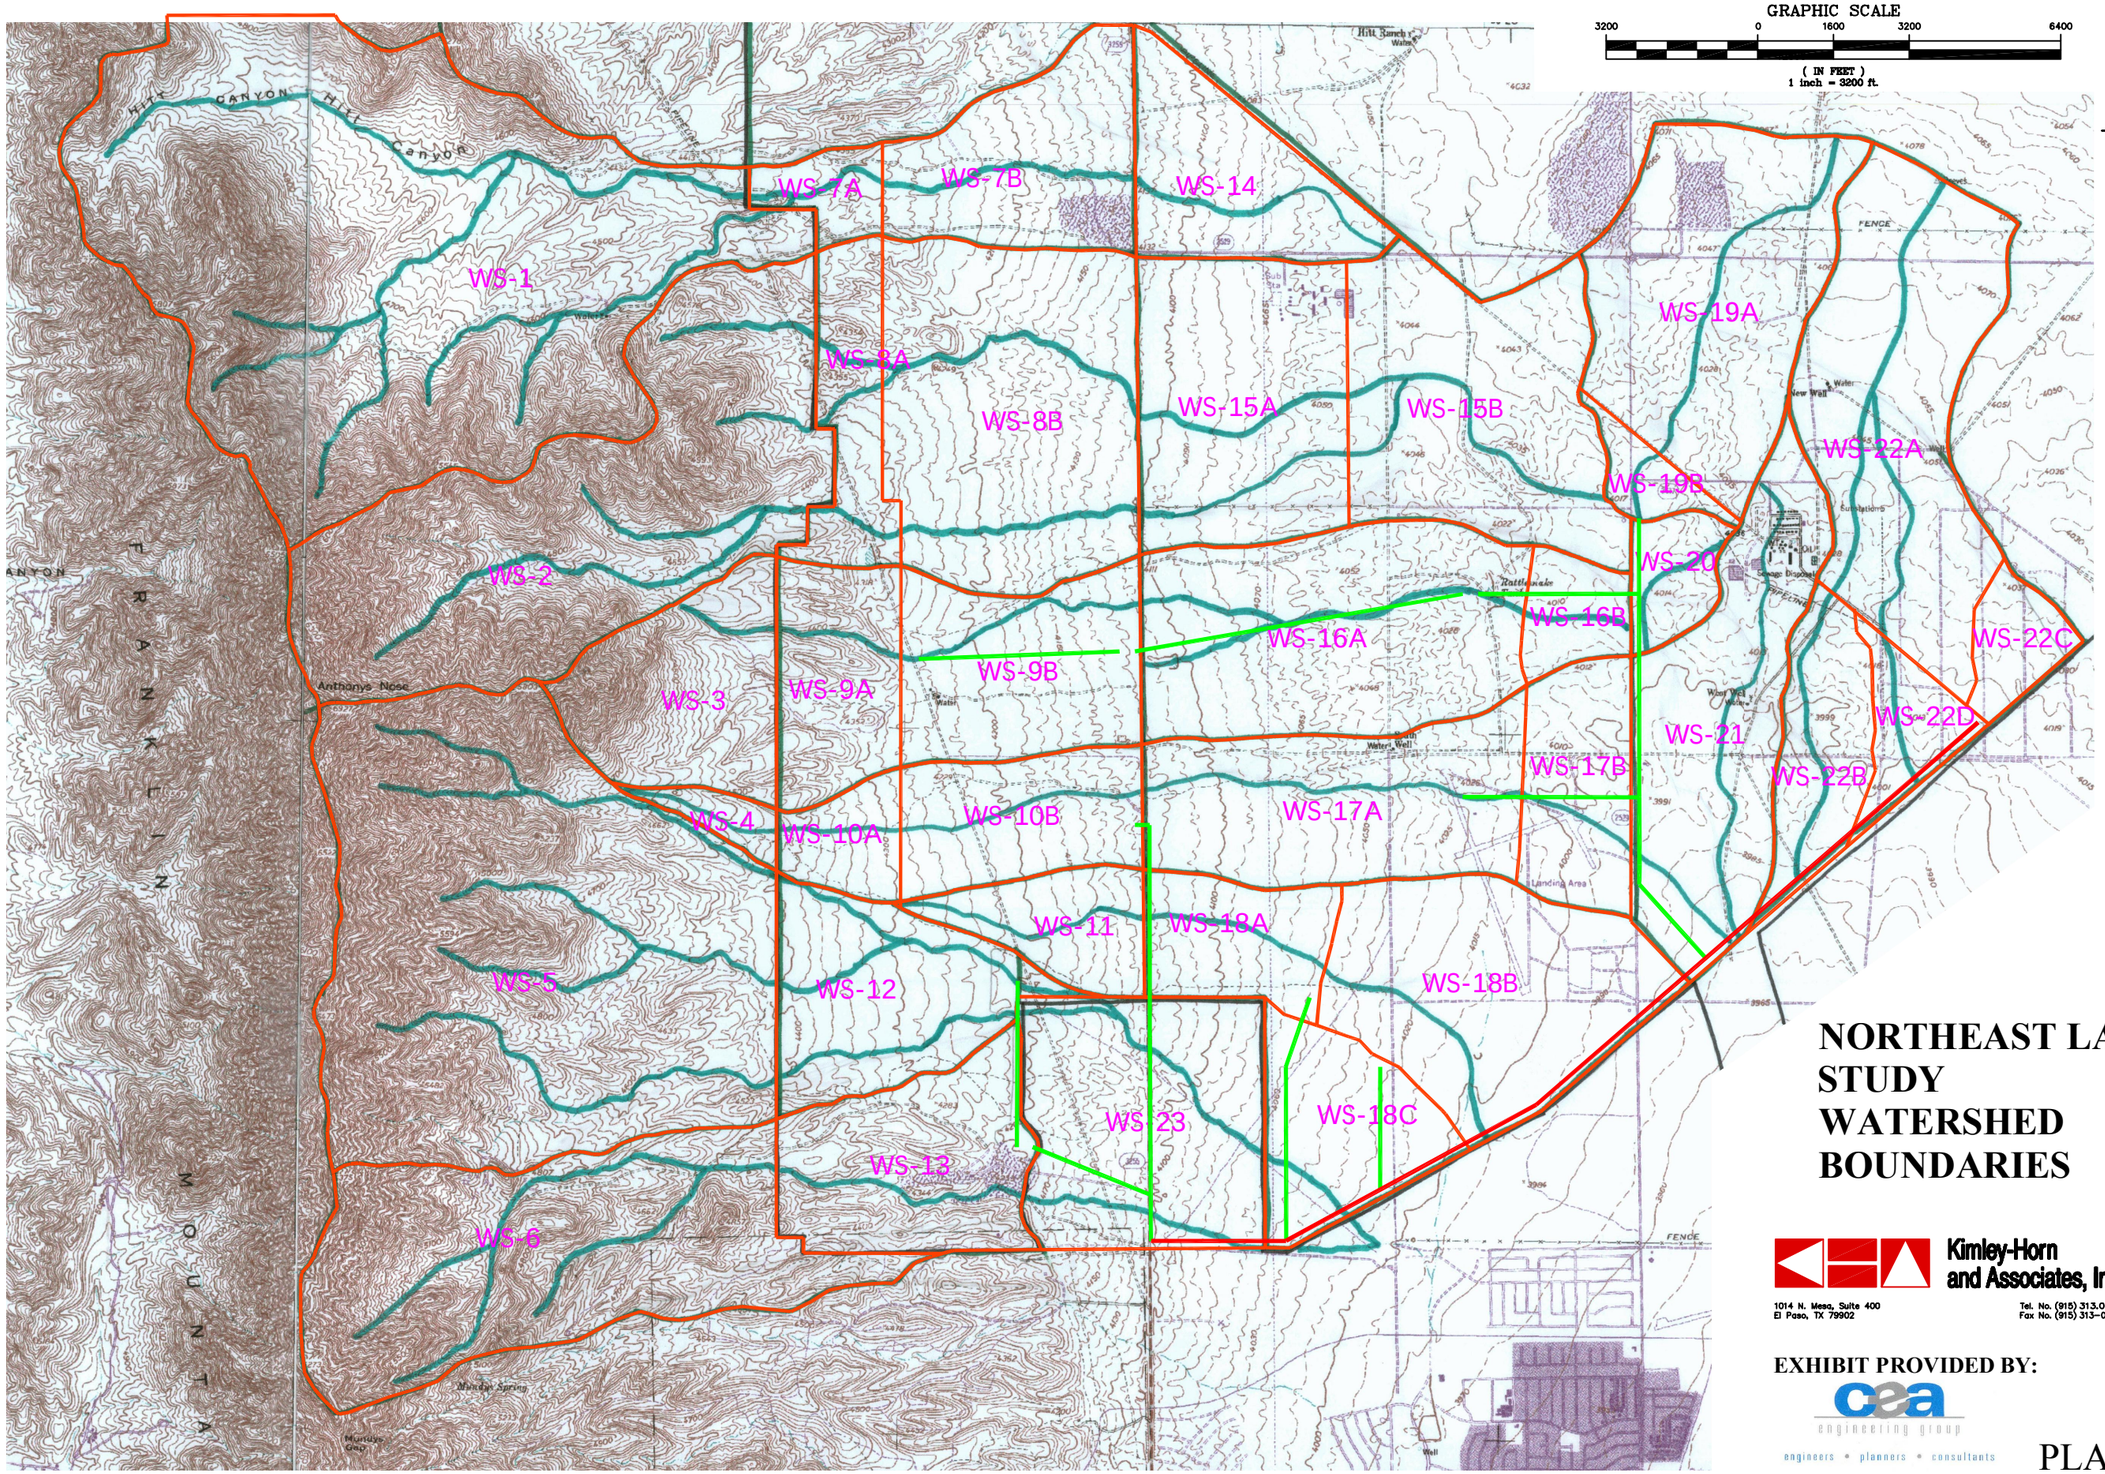

NORTHEAST LAND STUDY WATERSHED BOUNDARIES

Kimley-Horn and Associates, Inc.
1014 N. Mesa, Suite 400
El Paso, TX 79902
Tel. No. (915) 313.0130
Fax No. (915) 313-0949

EXHIBIT PROVIDED BY:
cea engineering group
engineers • planners • consultants

PLATE # 26

File: G:\Civil\069100000-NE-PSB\Proj\submittals\epwu\2005_02-09\00C-masterplan-web-e1.dwg Layout: 11x17 Date: Wed, 02 Mar 2005-4:27pm Plotted by:<jorge.chavez>