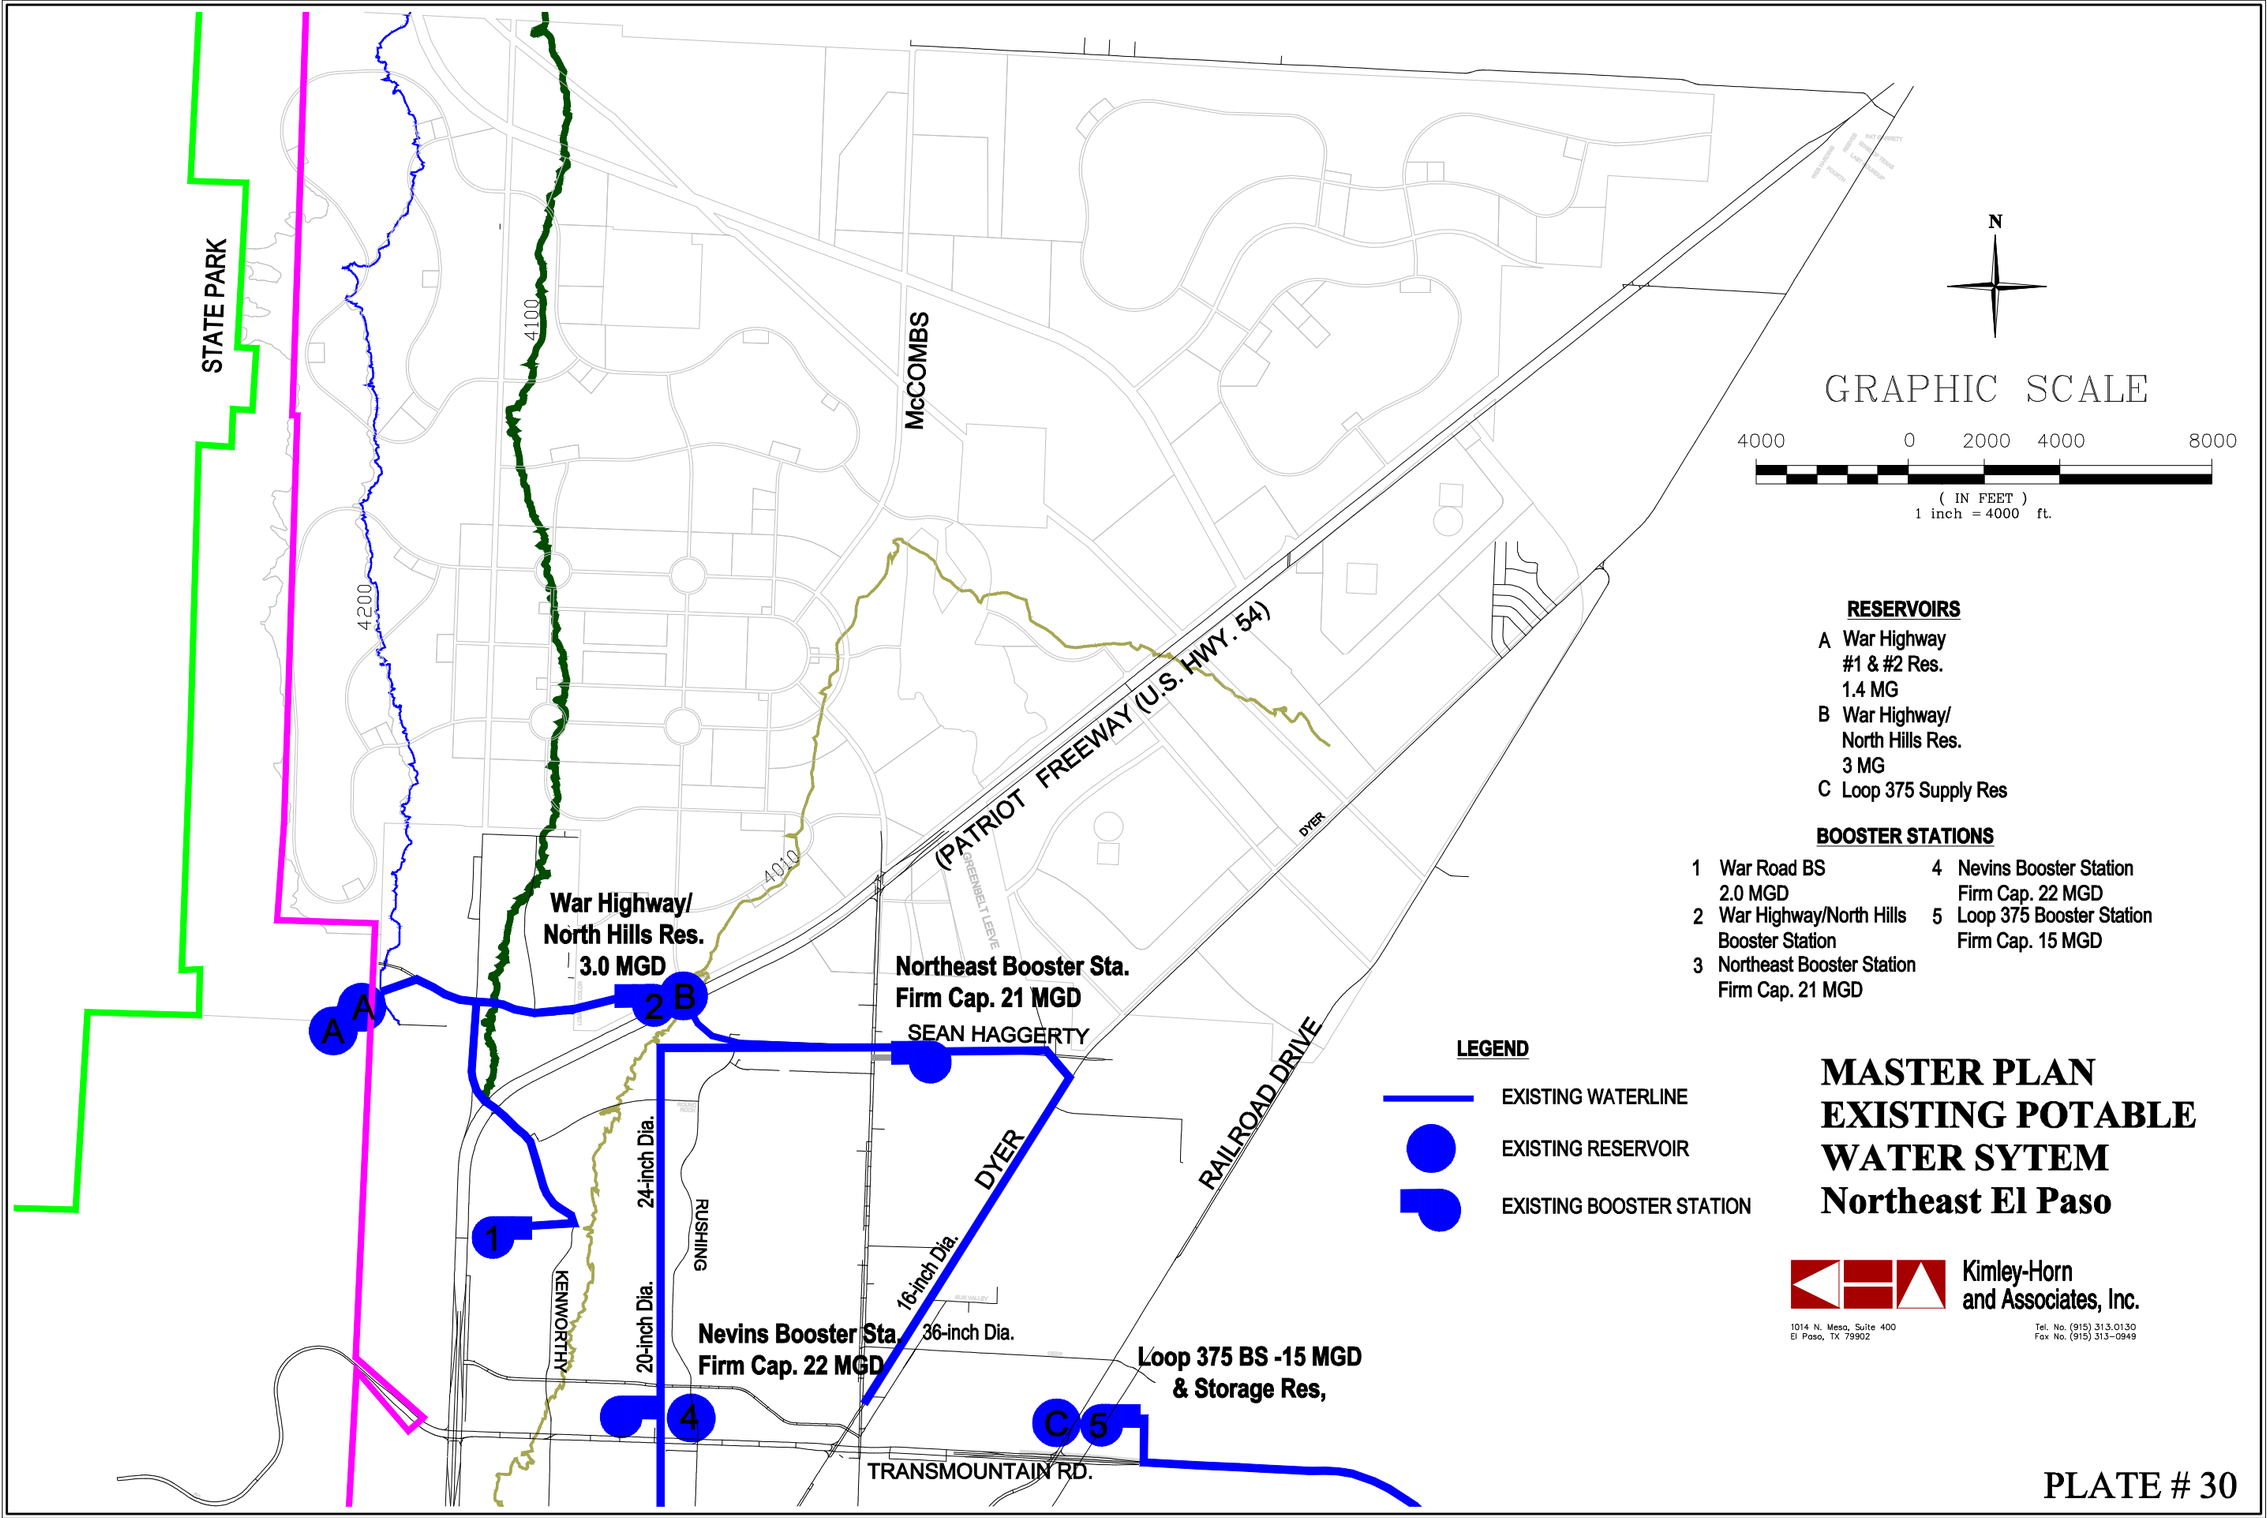
STATE PARK
4100
4200
4010
McCOMBS
(PATRIOT FREEWAY (U.S. HWY. 54)
DYER
GREENBELT LEVEE
War Highway/
North Hills Res.
3.0 MGD
Northeast Booster Sta.
Firm Cap. 21 MGD
SEAN HAGGERTY
DYER
RAILROAD DRIVE
24-inch Dia.
RUSHING
16-inch Dia.
KENWORTHY
20-inch Dia.
36-inch Dia.
Nevins Booster Sta.
Firm Cap. 22 MGD
Loop 375 BS -15 MGD
& Storage Res,
TRANSMOUNTAIN RD.
A
A
2
B
1
4
C
5
N
GRAPHIC SCALE
4000
0
2000
4000
8000
(IN FEET)
1 inch = 4000 ft.
RESERVOIRS
A War Highway
#1 & #2 Res.
1.4 MG
B War Highway/
North Hills Res.
3 MG
C Loop 375 Supply Res
BOOSTER STATIONS
1 War Road BS
2.0 MGD
2 War Highway/North Hills
Booster Station
3 Northeast Booster Station
Firm Cap. 21 MGD
4 Nevins Booster Station
Firm Cap. 22 MGD
5 Loop 375 Booster Station
Firm Cap. 15 MGD
LEGEND
EXISTING WATERLINE
EXISTING RESERVOIR
EXISTING BOOSTER STATION
MASTER PLAN
EXISTING POTABLE
WATER SYTEM
Northeast El Paso
Kimley-Horn
and Associates, Inc.
1014 N. Mesa, Suite 400
El Paso, TX 79902
Tel. No. (915) 313.0130
Fax No. (915) 313-0949
PLATE # 30