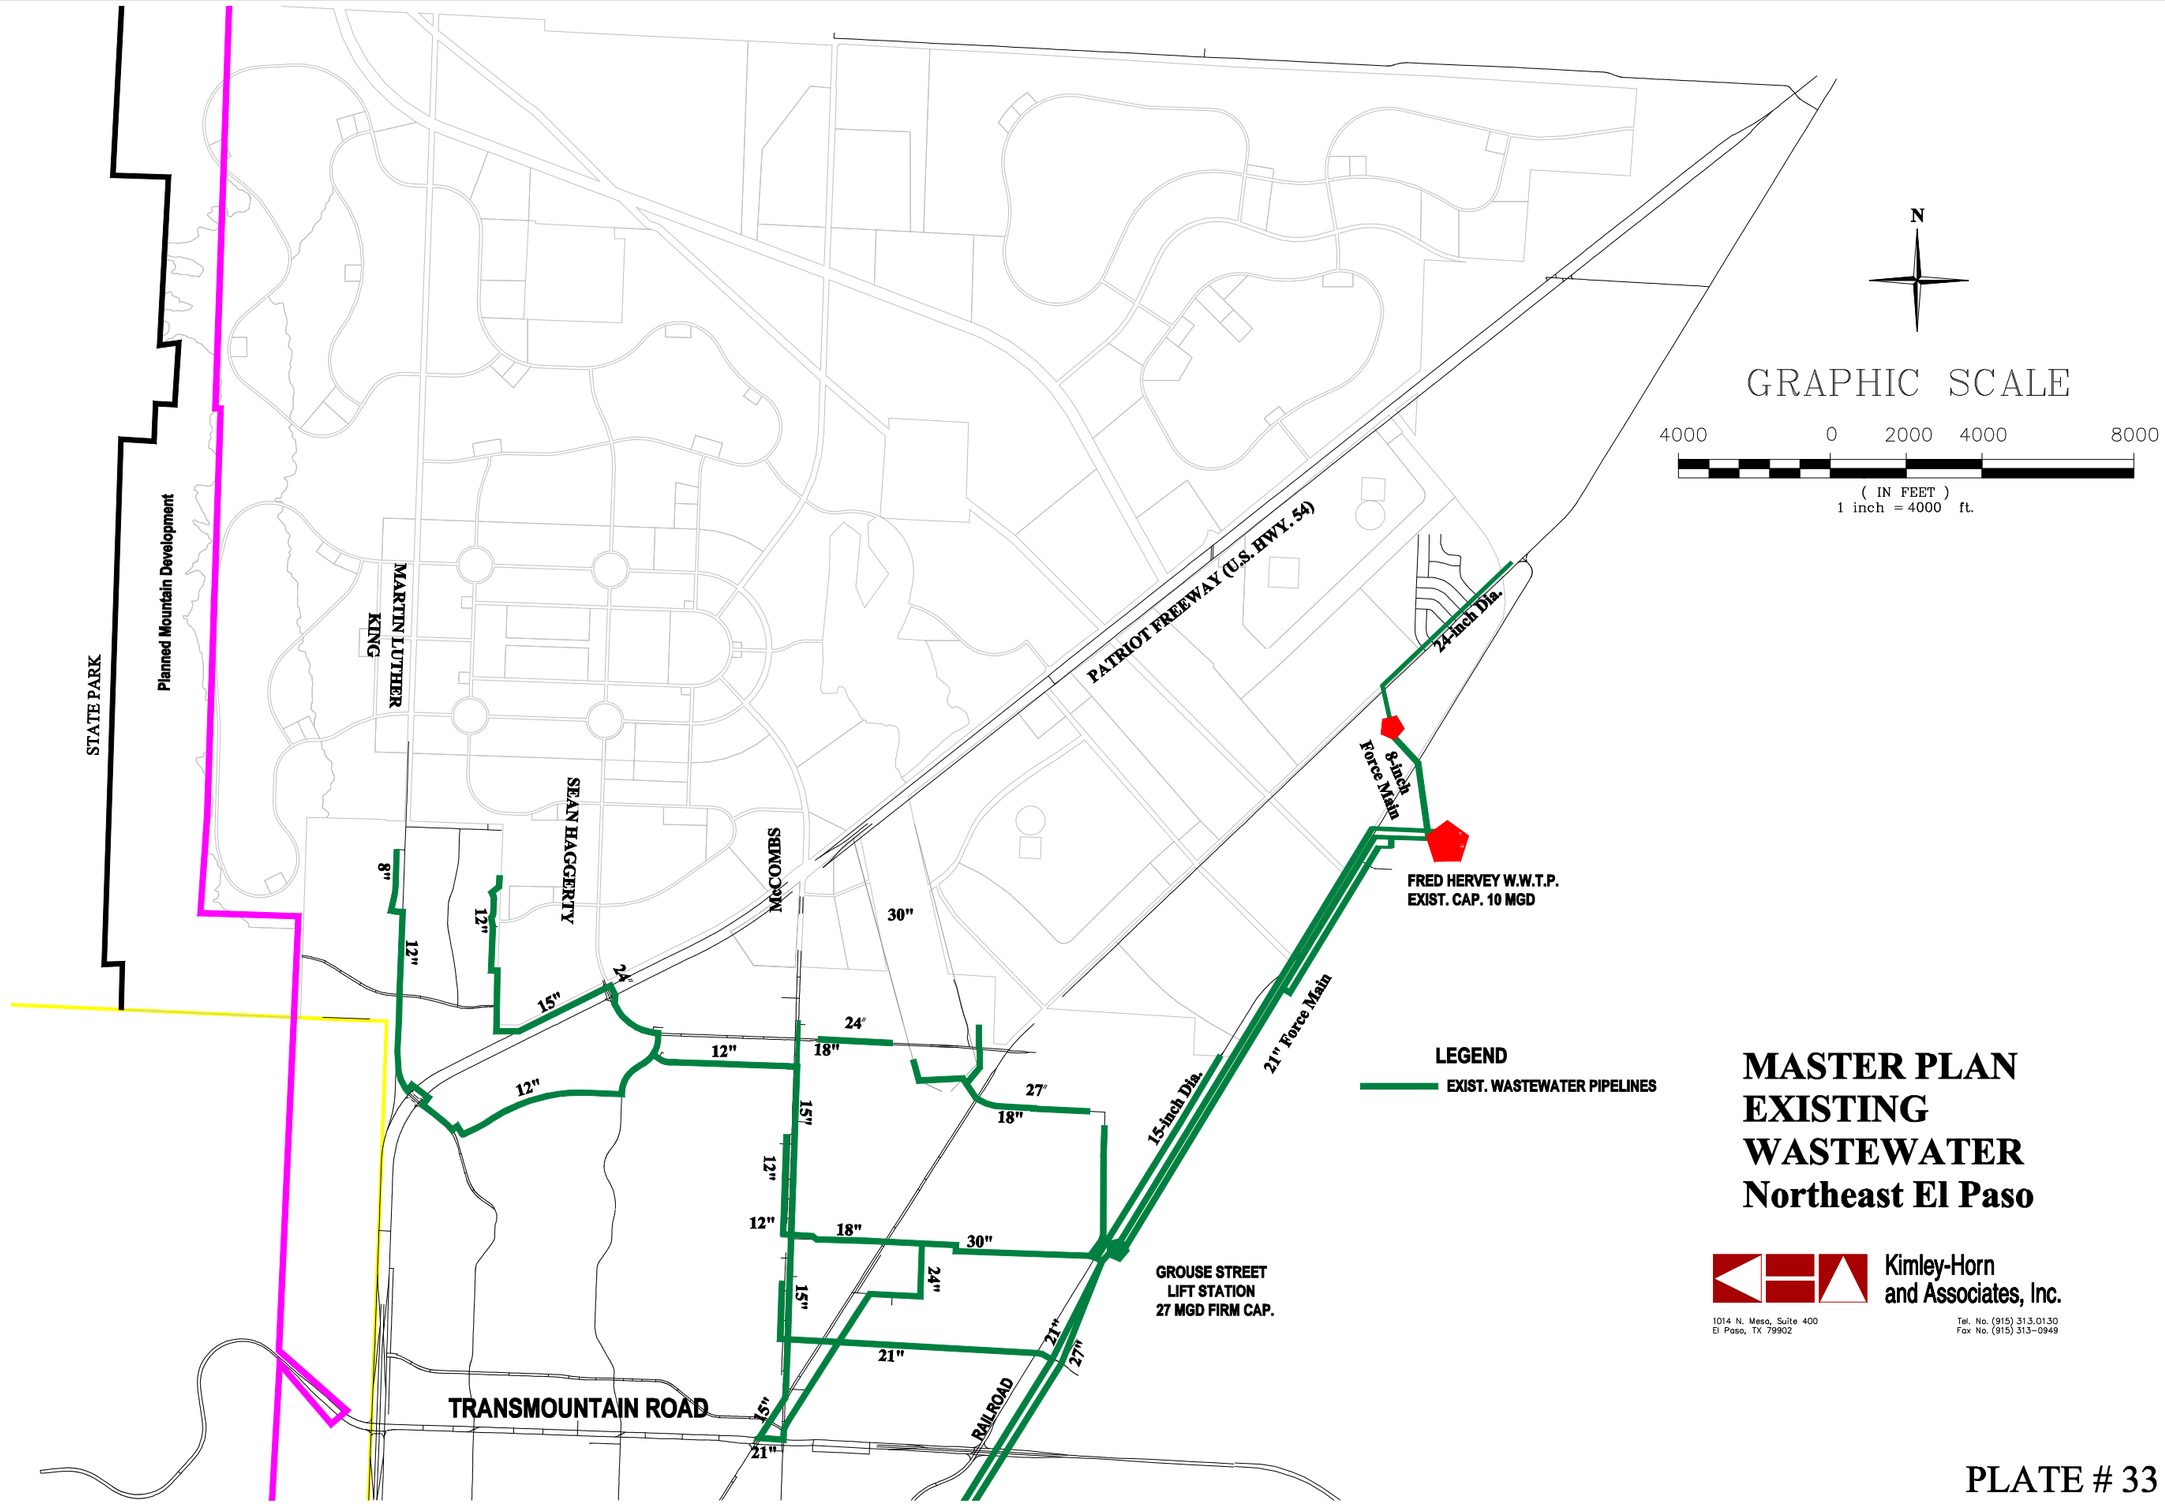
N
GRAPHIC SCALE
4000 0 2000 4000 8000
(IN FEET)
1 inch = 4000 ft.
STATE PARK
Planned Mountain Development
MARTIN LUTHER KING
SEAN HAGGERTY
McCOMBS
PATRIOT FREEWAY (U.S. HWY. 54)
24-inch Dia.
8-inch Force Main
FRED HERVEY W.W.T.P.
EXIST. CAP. 10 MGD
21" Force Main
15-inch Dia.
GROUSE STREET
LIFT STATION
27 MGD FIRM CAP.
RAILROAD
TRANSMOUNTAIN ROAD
8"
12"
15"
24"
18"
27"
30"
21"
LEGEND
EXIST. WASTEWATER PIPELINES
MASTER PLAN
EXISTING
WASTEWATER
Northeast El Paso
Kimley-Horn
and Associates, Inc.
1014 N. Mesa, Suite 400
El Paso, TX 79902
Tel. No. (915) 313.0130
Fax No. (915) 313-0949

PLATE # 33