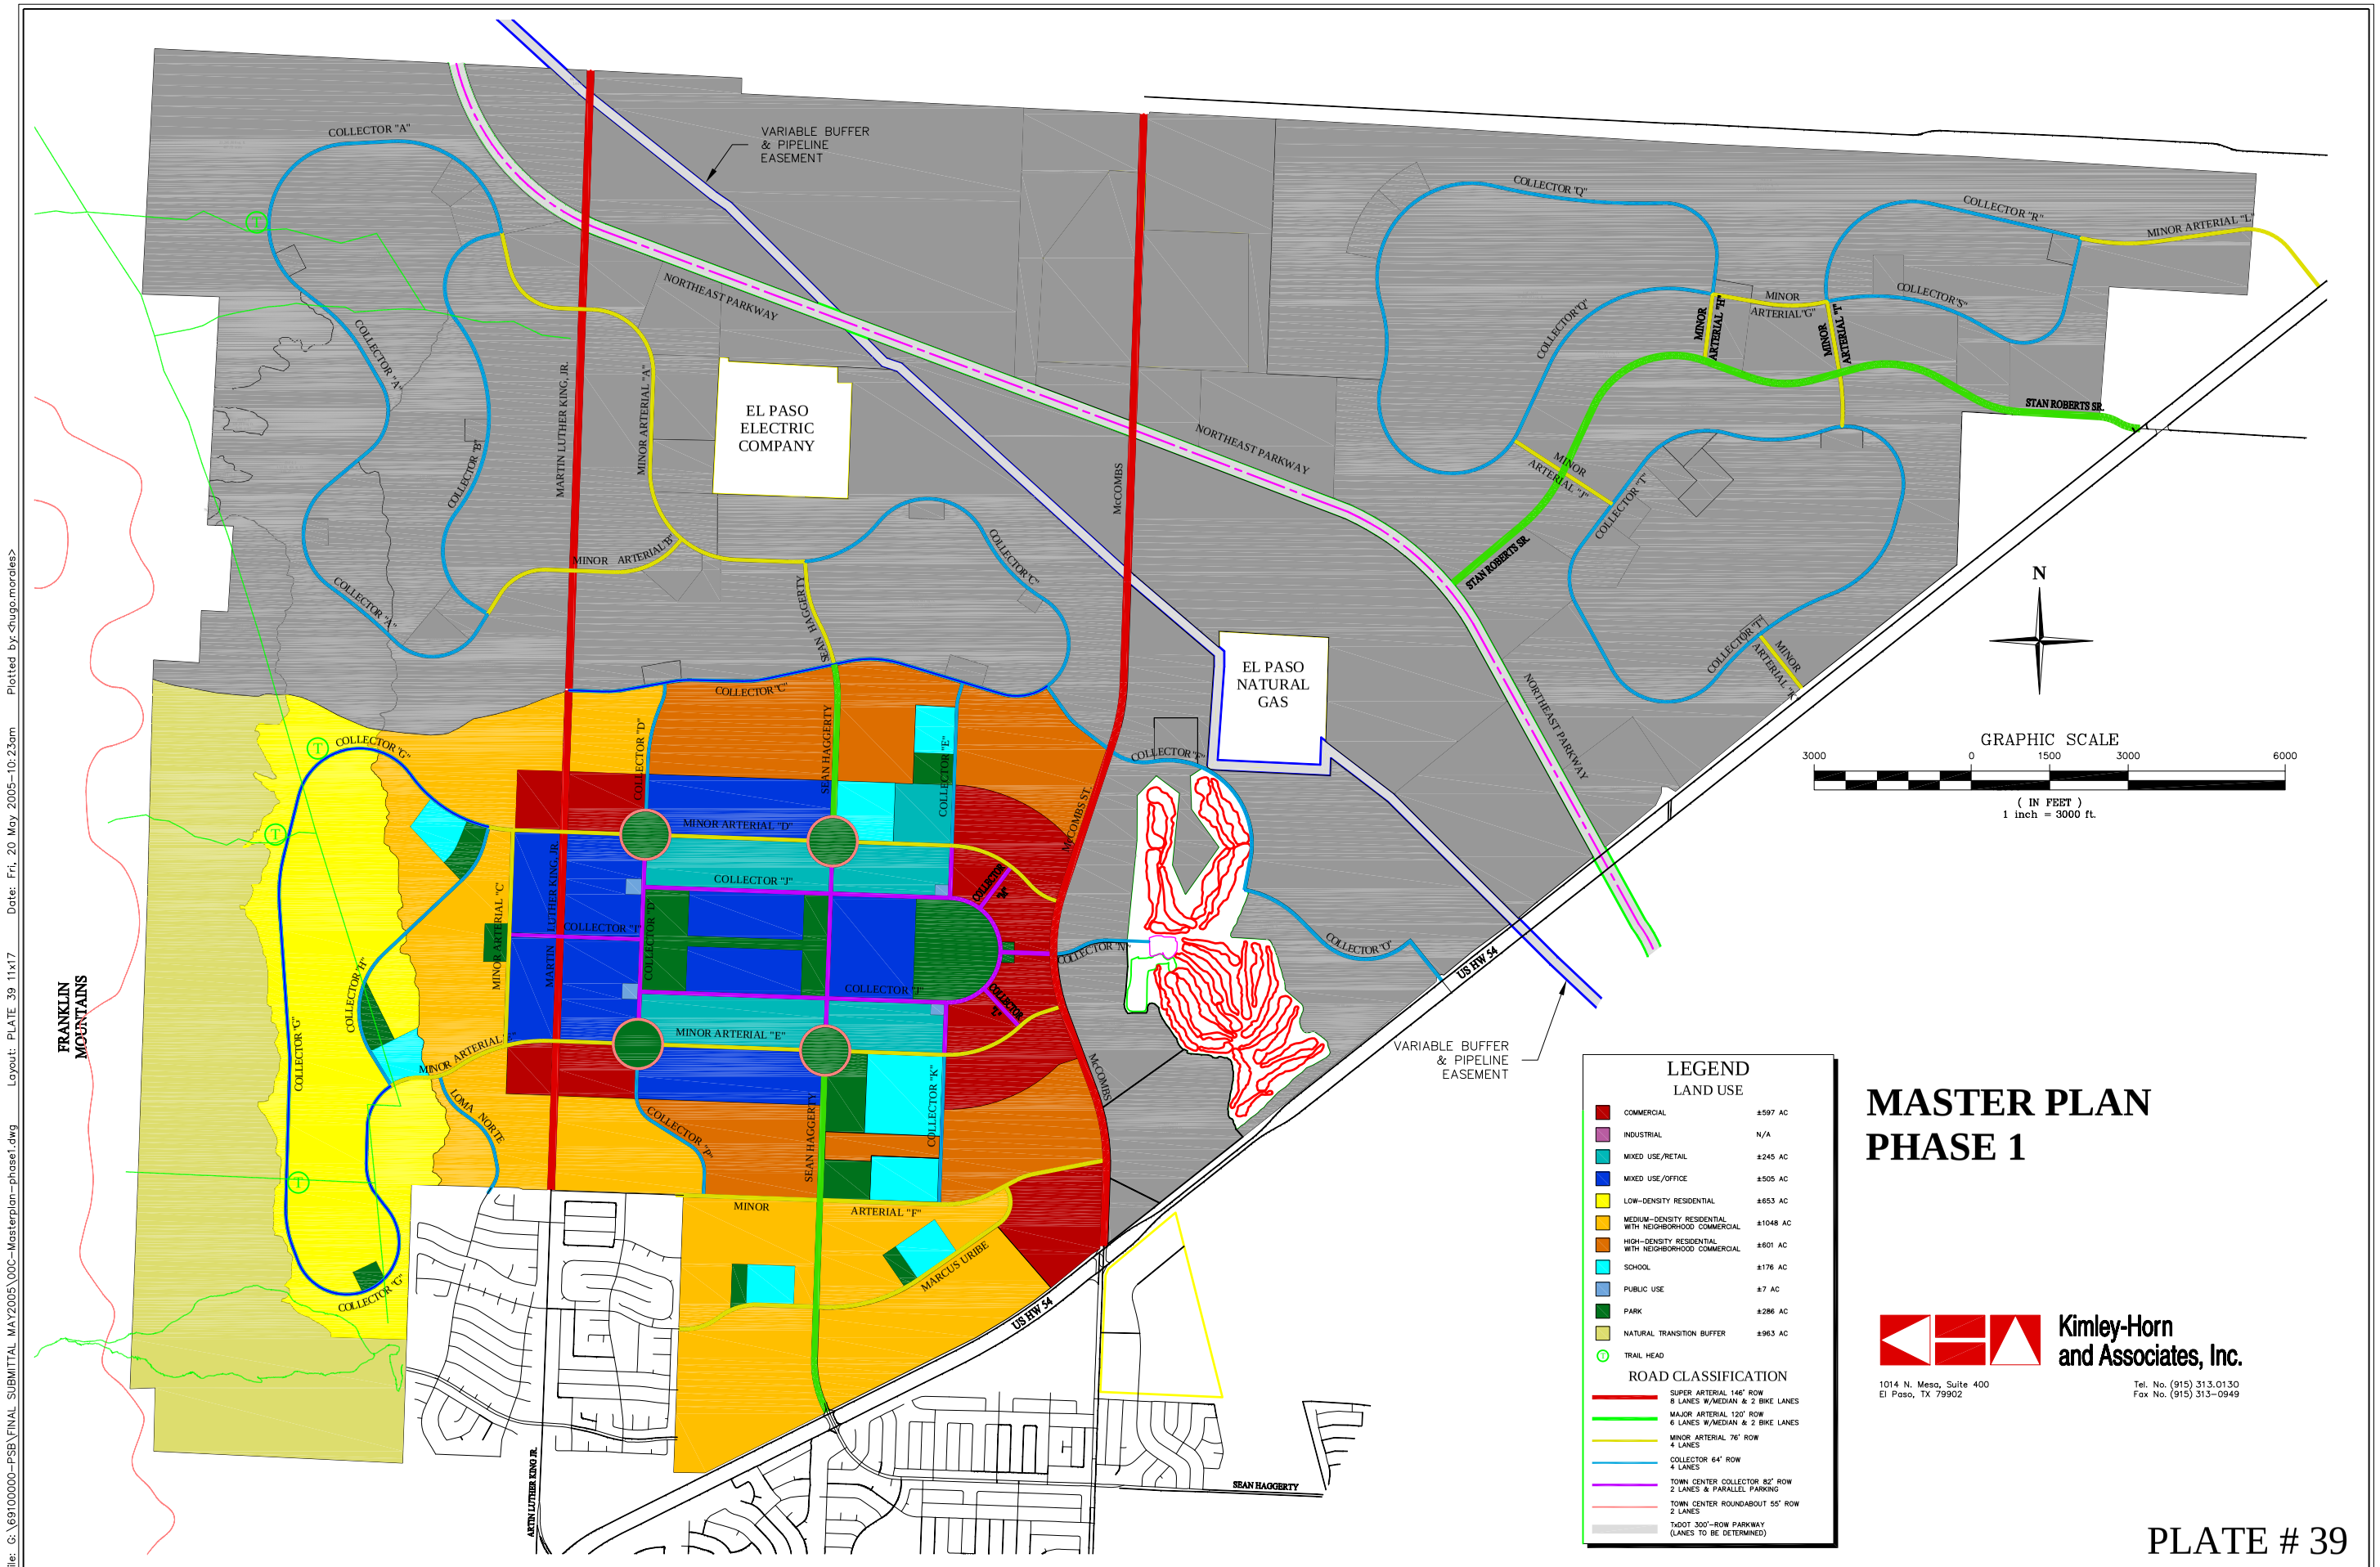

MASTER PLAN PHASE 1

Kimley-Horn and Associates, Inc.
1014 N. Mesa, Suite 400
El Paso, TX 79902
Tel. No. (915) 313.0130
Fax No. (915) 313-0949

PLATE # 39

File: G:\69100000-PSB\FINAL SUBMITTAL MAY2005\00C-Masterplan-phase1.dwg Layout: PLATE 39 11x17 Date: Fri, 20 May 2005-10:23am Plotted by:<hugo.morales>